

AV ZARAGOZA 9 - SAN MARCIAL 6 LOCALES EN PLANTA ENTREPLANTA


LOCALES AV ZARAGOZA 9:
- LOCAL 1: SUP. CONST 213,00 M2
SUP. UTIL 210,00 M2
- LOCAL 2: SUP. CONSTR 171,00 M2
SUP. UTIL 168,00 M2

LOCALES C/ SAN MARCIAL 6:
- LOCAL 3: SUP. CONST 160,00 M2
SUP. UTIL 155,00 M2
- LOCAL 4: SUP. CONSTR 163,00 M2
SUP. UTIL 158,00 M2


LOCALES TECNICOS:
- AV ZARAGOZA 9: 50 % 6,00 M2=3,00 M2
- C/ SAN MARCIAL 6: 50% 13,75 M2=6,50 M2
ACCESO ESCALERA A LOCAL 2: 8,00 m2

TOTAL SUP CONST AV ZARAGOZA 9 LOCALES 1-2 = 384,00 M2
TOTAL SUP CONST C/ SAN MARCIAL 6 LOCALES 3-4 = 323,00 M2

TOTAL SUP. CONSTR ENTREPL
INCL LOCALES TECN: 725,00 M2

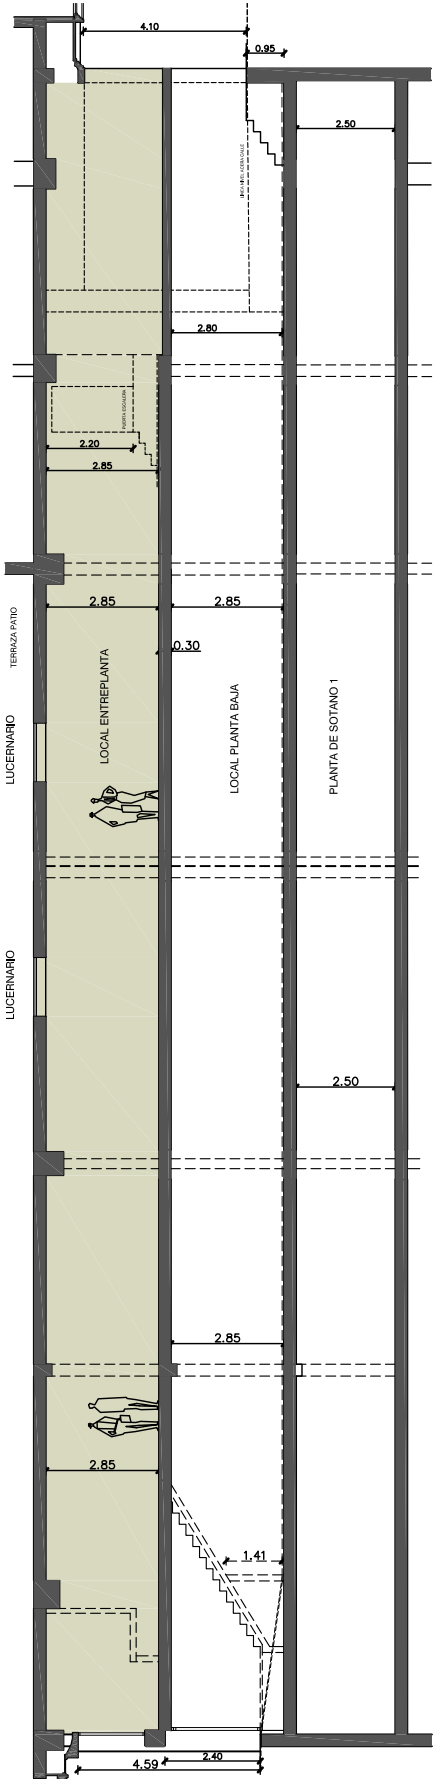

SECCION LONGITUDINAL POR LOCALES

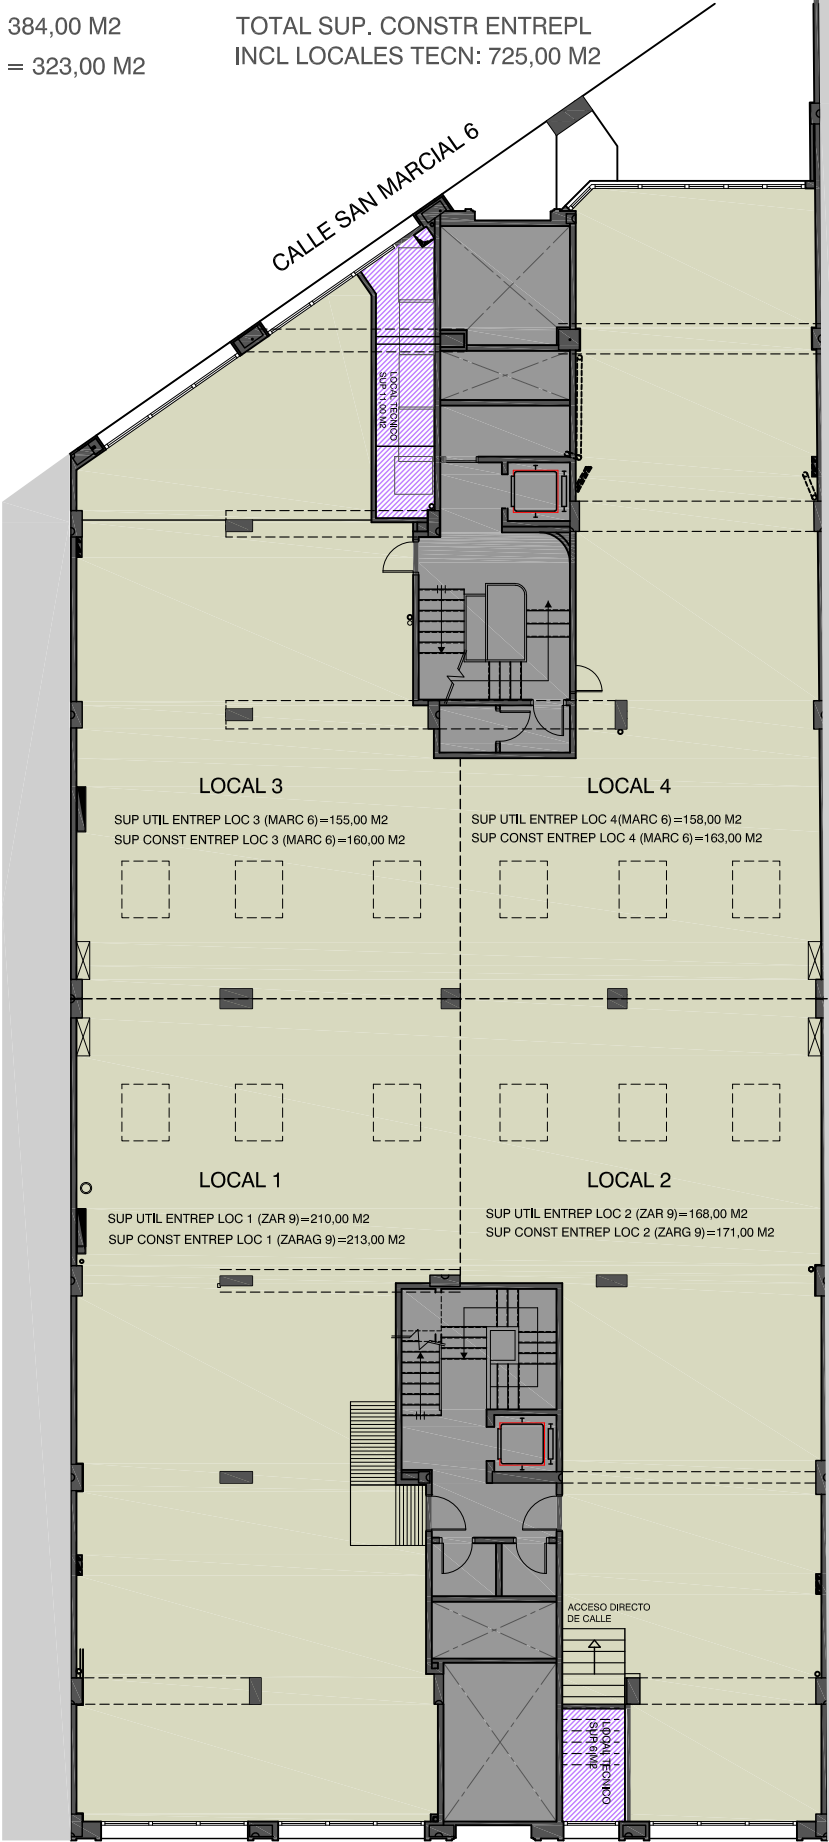

AVENIDA ZARAGOZA 9

AV ZARAGOZA 9 - SAN MARCIAL 6 PLANTA BAJA LOCAL 1

PARC CATAST AVD ZARAGOZA 9:
LOCAL 1:

- SUP. CONST 110,00 M2
- SUP. UTIL 99,00 M2

PARC CATAST C/SAN MARCIAL 6
LOCAL1:


- SUP. CONST 140,00 M2
- SUP. UTIL 132,00 M2

LOCALES TECNICOS:


- AV ZARAGOZA 9: % S/6,00 M2=1,70 M2
- C/ SAN MARCIAL 6: % S/13,75 M2=3,90 M2

TOTAL SUP CONST LOCAL 1 : 260,00 M2

TOTAL SUP UTIL LOCAL 1: 231,00 M2

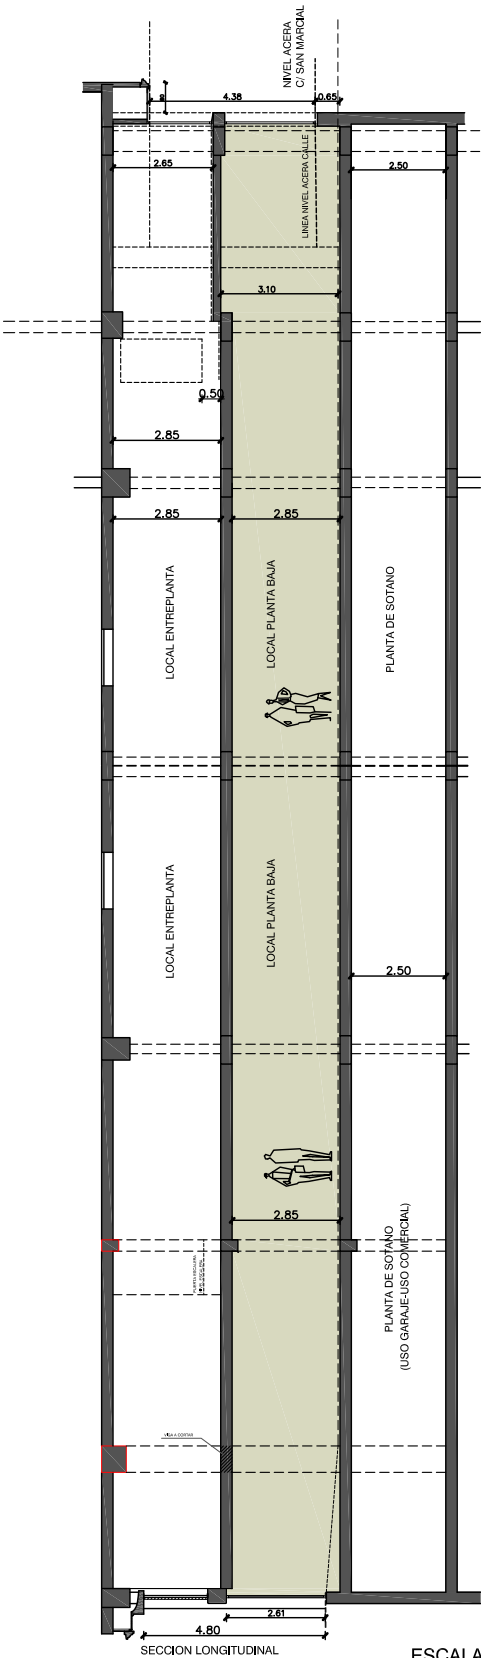

ESCALA 1/200

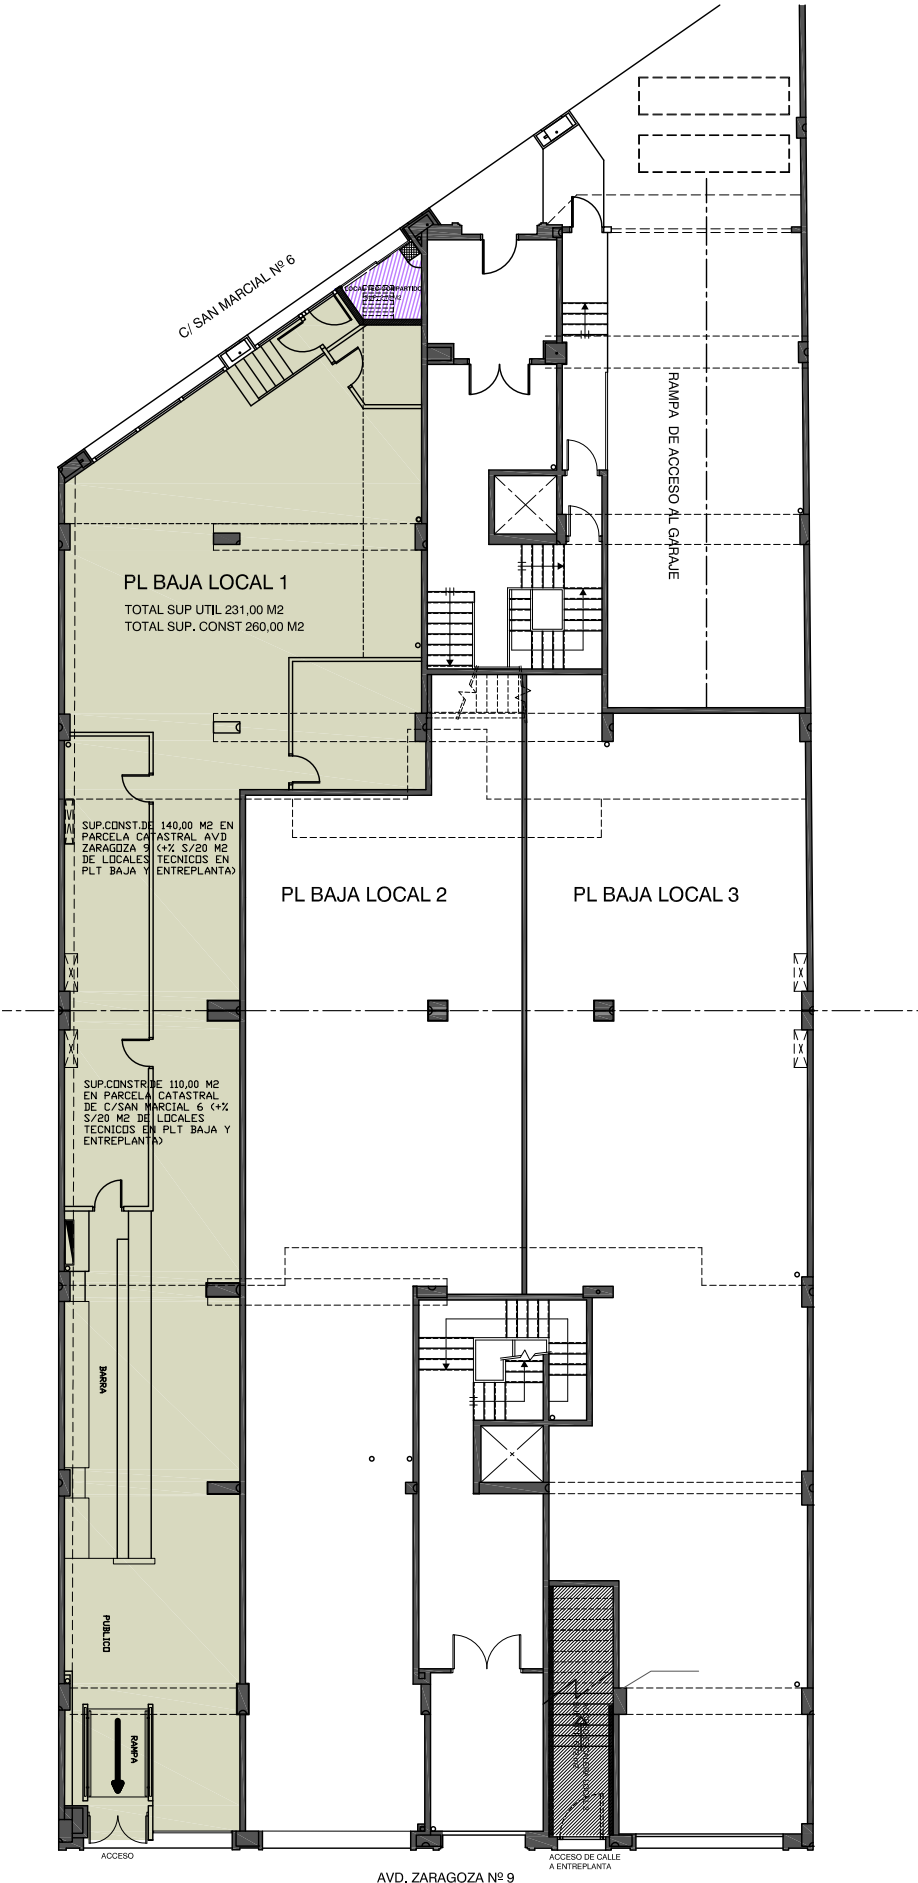

AVD. ZARAGOZA Nº 9

ESCALA 1/200

AV ZARAGOZA 9 - SAN MARCIAL 6 PLANTA BAJA LOCAL 2

PARC CATAST AVD ZARAGOZA 9:
LOCAL 2:

- SUP. CONST 126,00 M2
- SUP. UTIL 119,00 M2

PARC CATAST C/SAN MARCIAL 6
LOCAL 2:



- SUP. CONST 51,00 M2
- SUP. UTIL 50,00 M2

LOCALES TECNICOS:

- AV ZARAGOZA 9: % S/6,00 M2=1,70 M2
- C/ SAN MARCIAL 6: % S/13,75 M2=3,90 M2

TOTAL SUP CONST LOCAL 2 : 177,00 M2

TOTAL SUP UTIL LOCAL 2: 169,00 M2

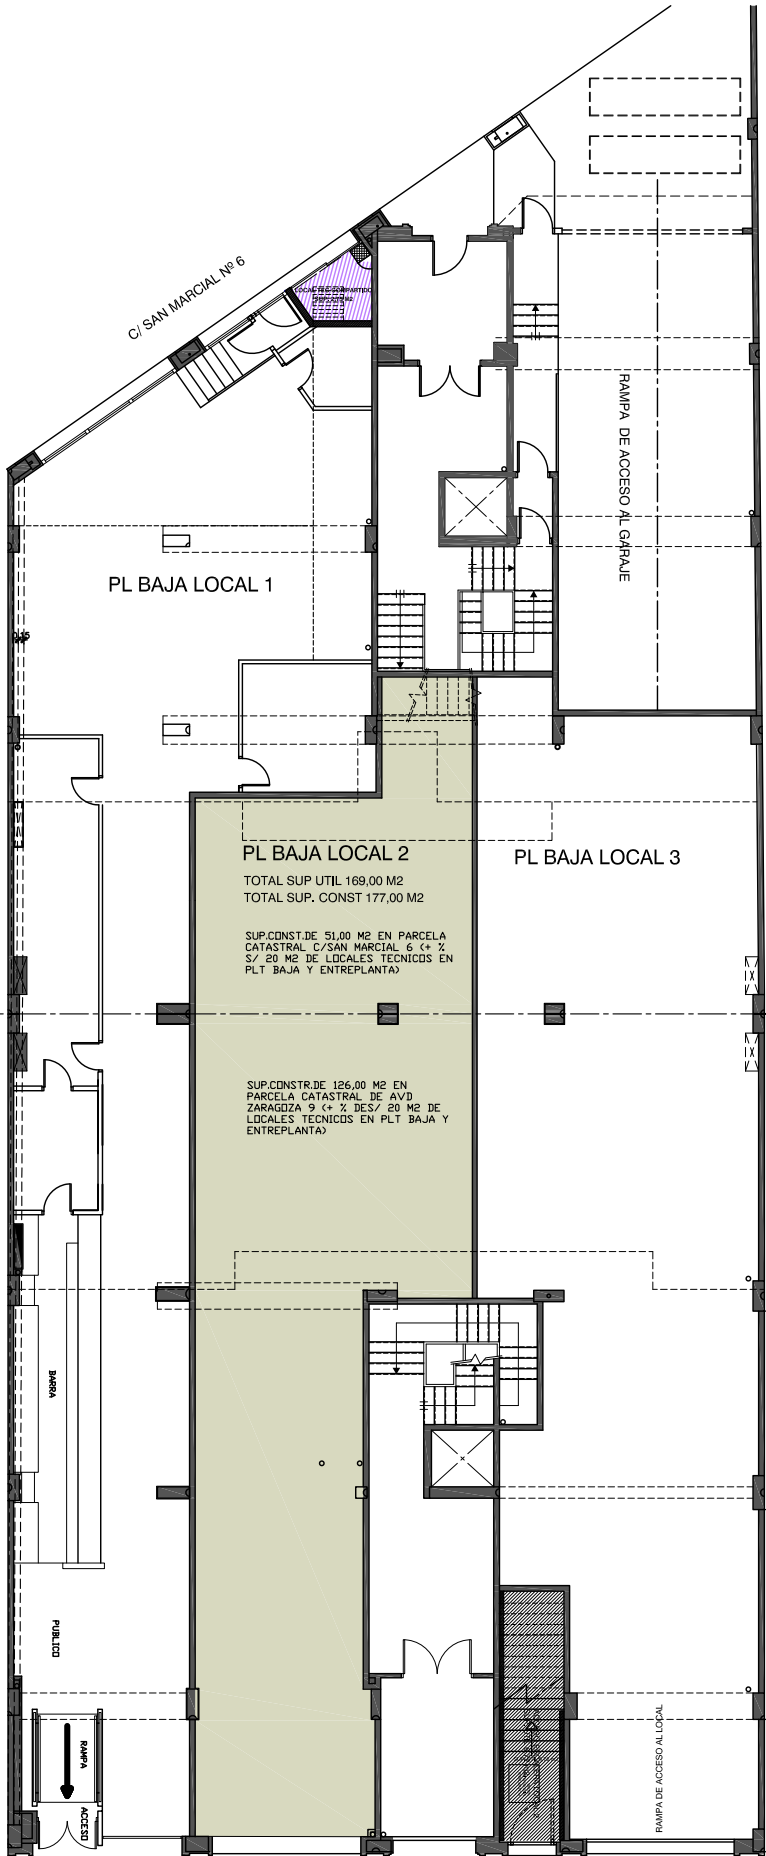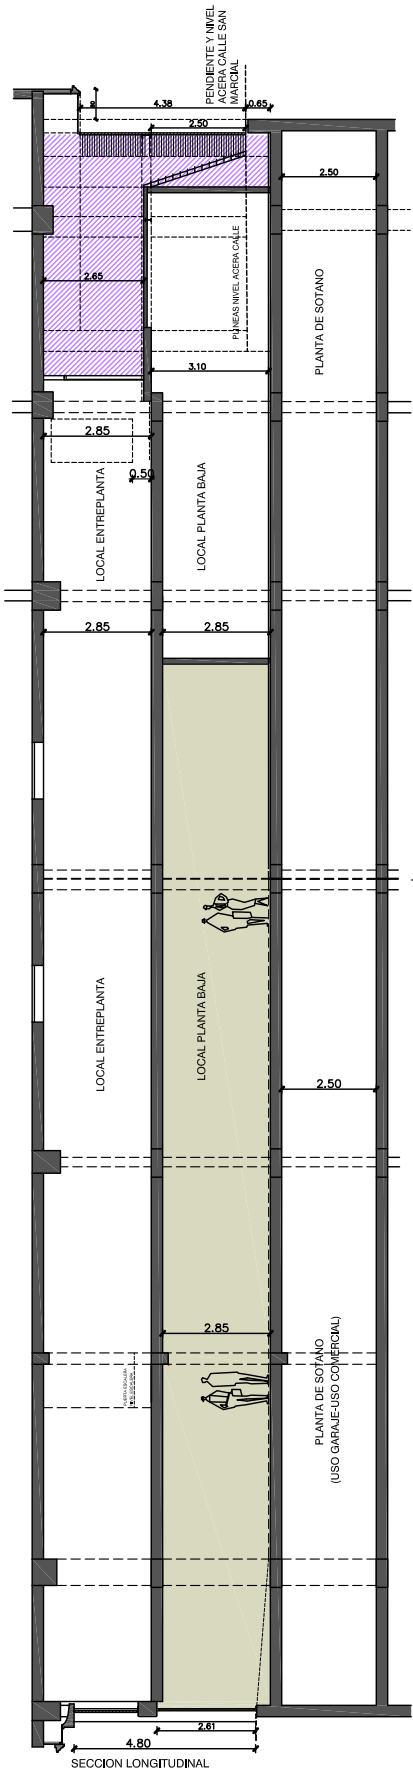

AVD. ZARAGOZA Nº 9

ESCALA 1/200

AV ZARAGOZA 9 - SAN MARCIAL 6 PLANTA BAJA LOCAL 3

PARC CATAST AVD ZARAGOZA 9:
LOCAL 3:

- SUP. CONST 148,00 M2
- SUP. UTIL 138,00 M2

PARC CATAST C/SAN MARCIAL 6
LOCAL 3:


- SUP. CONST 63,00 M2
- SUP. UTIL 60,00 M2

LOCALES TECNICOS:

- AV ZARAGOZA 9: % S/6,00 M2=1,70 M2
- C/ SAN MARCIAL 6: % S/13,75 M2=3,90 M2

TOTAL SUP CONST LOCAL 3 : 211,00 + 8,00 =219,00 M2
TOTAL SUP UTIL LOCAL 3: 198,00 + 8,00= 206,00 M2

ACCESO ESCAL CALLE A LOCAL 2: 8,00 m2

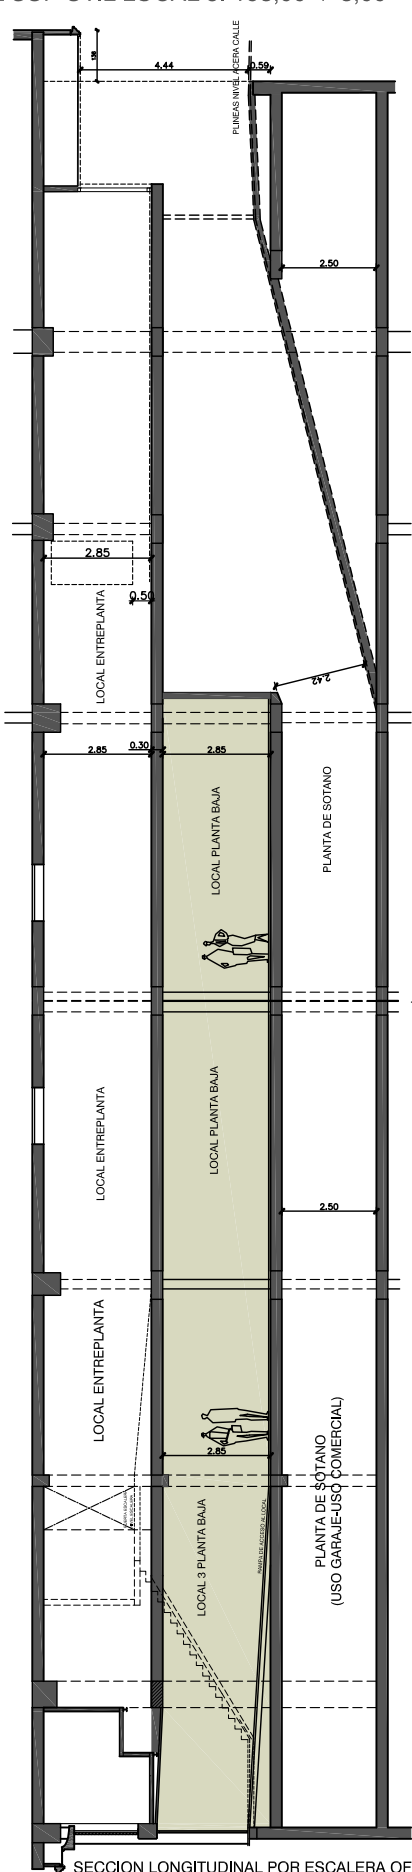

SECCION LONGITUDINAL POR ESCALERA OFICINA
ENTREPLANTA Escala 1:200

